FilmL.A., Inc.
6255 W Sunset Blvd, 12th Floor
Hollywood, CA 90028
t: (213)977-8600 - f: (213)977-8601
www.filmla.com

Summary Information

Permit No: F00150025-B **Type of Permit:** FILMING **Release Date:** 03/28/2019

Production Company CBS CORPORATION

Insured Company Name CBS CORPORATION
Contact Phone No. 1 323-956-2200
Contact Phone No. 2
Fax
Address 4024 RADFORD AVE
STUDIO CITY, California 91608

Production Title THE UNICORN

Type of Production TV Pilot -1

Producer Patrick Kienlen

Director John Hamburg

1st AD Adam Druxman

Production Manager Mark Greenberg

FilmL.A. Coordinator Melissa Levine

Location Manager Albert Epps
Primary Phone Mobile - 213 479-7975
Secondary Phone

Location Assistant N/A N/A
Primary Phone Mobile - 000-000-00000
Secondary Phone

Fees

Posting 900	$0.00
Notification Charge	$170.00
LA CITY LANE AND STREET CLOSURE FEE	$312.00
FILMLA NON-REFUNDABLE FILM PERMIT RIDER FEE	$109.00
LA CITY FIRE SAFETY OFFICER	$1,296.00

Total Permit Fee $1,887.00

Number of Locations 1

NOT A PERMIT

FilmL.A., Inc.
6255 W Sunset Blvd, 12th Floor
Hollywood, CA 90028
t: (213)977-8600 - f: (213)977-8601
www.filmla.com

Summary Information — Location

Permit Number	F00150025-B	**Location Manager**	Albert Epps
Production Company	CBS CORPORATION	Primary Phone	Mobile - 213 479-7975
Insured Company	CBS CORPORATION	Secondary Phone	
Production Title	THE UNICORN		

Location Address 10001 Riverside Dr, San Fernando Valley, CA 91602

Location Type Restaurant

Film Dates 3/29/2019 - 3/30/2019 15:00 - 02:00 1 day

Open or Closed to the Public Closed

Generic Conditions

*Certain service and personnel fees required by jurisdictional agencies are not collected by FilmL.A. Any such fees must be paid directly to the appropriate agency, and a separate invoice will be provided to the permittee.
*LAFD UFSO: Company must contact FilmL.A. for extension of the Uniformed Fire Safety Officers' hours. During normal business hours, UFSO must also inform the LAFD Film desk of the extension.
Community Survey Obtained
Must comply with attached conditions
Must Maintain 5' Clearance on Sidewalks/Walkways
Must maintain local/emergency access
No cast or crew parking on area streets
No interference with merchant activity.
No interference with pedestrian traffic
No stopping or setting up in front of merchants or residents without prior approval

Please see attached documents Riverside Dr btwn Clybourne Ave & Mariota Ave NS curb - The Unicorn.pdf
Toluca Lake_August_2018_AK.pdf

Equipment on Location

Type	Quantity
10 Ton Truck	3
5 Ton Truck	4
Cast/Crew vehicles	100
Condors	1
Cube Trucks	4
Generator	2
Honey Wagons	2
Motor Homes	1
Trailers	10
Vans	4

Personnel on Location

Type	Quantity
Cast	10
Crew	75
Extras	35
LA City UFSO assigned	44792
Off-Duty/Retired LAPD Officer(s)	1

NOT A PERMIT

FilmL.A., Inc.
6255 W Sunset Blvd, 12th Floor
Hollywood, CA 90028
t: (213)977-8600 - f: (213)977-8601
www.filmla.com

Summary Information — Location

Permit Number F00150025-B
Production Company CBS CORPORATION
Insured Company CBS CORPORATION
Production Title THE UNICORN

Location Manager Albert Epps
Primary Phone Mobile - 213 479-7975
Secondary Phone

Filming Activities Atmospheric Smoke Effects; Equipment on property; Equipment on sidewalk, in curb lane & across street; Exterior establishing shots; Exterior models against scenery; Interior and exterior dialogue; Interior and exterior motion without sound; Interior models against scenery; Intermittent traffic control - 2 minutes standard; WATER BASED SMOKE FX; CONDOR WITH LIGHT FACING BACK AT RESTURANT;

Jurisdiction **Political:** Los Angeles City - Council District 04 **Police:** Los Angeles Police Department **Fire:** Los Angeles City

Thomas Guide **Page:** 563 **Grid:** C4

Approvals

FILML.A. CLOSURES	Yulizza Ramirez
LOS ANGELES CITY DEPARTMENT OF PUBLIC WORKS	Vanessa Martin
LOS ANGELES CITY POLICE DEPARTMENT	Vincent Aguirre
LOS ANGELES CITY FIRE DEPARTMENT - FILM UNIT	Kanisha Leonard

Coordinator Note
SPOT CHECK APPROVED FOR BASE CAMP AND CREW PARKING

- OWENS

Coordinator Note Rider B releases location

Parking

Base Camp Location Type : Filming Location	**Crew Parking** Location Type : Other Location	411 N Hollywood Way, Burbank, CA, 91505

Posting "No Parking" signs N/S RIVERSIDE DRIVE, N. CLYBOURNE AVE - MARIOTA AVE
W/S N. CLYBOURNE AVE, RIVERSIDE DR - NORTH 150'FT (TO ALLEY)

Approximate Footage 601 - 900 **Log Number** 236298

Date(s) 3/29/2019 to 3/29/2019 **Time(s)** 13:00 to 22:00

Posting "No Parking" signs N/S RIVERSIDE DRIVE, N. CLYBOURNE AVE - MARIOTA AVE
W/S N. CLYBOURNE AVE, RIVERSIDE DR - NORTH 150'FT (TO ALLEY)

Approximate Footage 601 - 900 **Log Number** 236301

NOT A PERMIT

FilmL.A., Inc.
6255 W Sunset Blvd, 12th Floor
Hollywood, CA 90028
t: (213)977-8600 - f: (213)977-8601
www.filmla.com

Summary Information — Location

Permit Number F00150025-B
Production Company CBS CORPORATION
Insured Company CBS CORPORATION
Production Title THE UNICORN

Location Manager Albert Epps
Primary Phone Mobile - 213 479-7975
Secondary Phone

Date(s) 3/29/2019 to 3/29/2019 **Time(s)** 18:00 to 06:00

Lane / Full Closure CURB LANE CLOSURE: N/S RIVERSIDE DRIVE, N. CLYBOURNE AVE - MARIOTA AVE (1 NIGHT ONLY)

Approximate Footage 0 - 300

Date(s) 3/29/2019 to 3/30/2019 **Time(s)** 15:00 to 02:00

NOT A PERMIT

Permit #F00150025-B

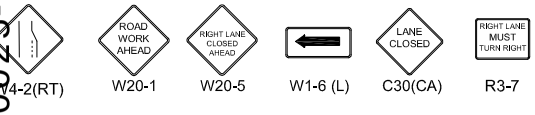

Ⓢ TRAFFIC SIGNAL

● TRAFFIC CONE

TYPE I W/ SIGN

HIGH LEVEL WARNING DEVICE

ALL TRAFFIC CONTROL WILL BE INSTALLED TO MEET OR EXCEED THE LATEST CA-MUTCD MINIMUM REQUIREMENTS

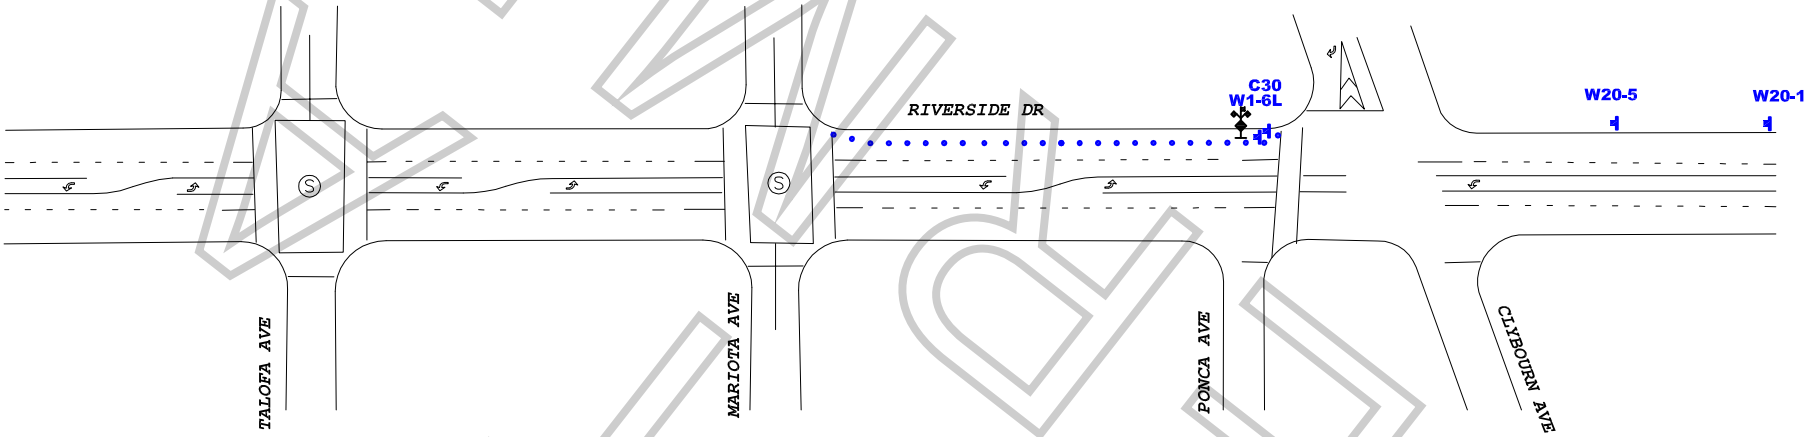

KIWA ZONE

WORK ZONE TRAFFIC CONTROL PLAN
GENERAL NOTES

1. DATE/TIME: 3-29-19 FROM 15:00 HOURS TO 02:00 HOURS.

2. ALL SIGNING, STRIPING, AND TRAFFIC CONTROL DEVICES SHALL CONFORM TO THE (CURRENT) STATE OF CALIFORNIA DEPARTMENT OF TRANSPORTATION (CALTRANS) STANDARD PLANS AND STANDARD SPECIFICATIONS, CALIFORNIA MUTCD, AND ANY ADDENDUMS THERETO, AND AS SHOWN ON THESE PLANS, SYMBOLS AND ABBREVIATIONS USED ARE SHOWN ON CALTRANS STANDARD PLANS.
3. THERE WILL BE NO INTERFERENCE WITH TRAFFIC SIGNALS OR CROSSWALKS.
4. CONES WILL BE 28" MINIMUM HEIGHT AND HAVE REFLECTORIZED SLEEVES FOR NIGHT WORK.
5. POLICE WILL DIRECT TRAFFIC IF NECESSARY.

TCP FOR:	CBS CORPORATION: "THE UNICORN"
LOCATION:	N/S CURB LANE - RIVERSIDE DR CLYBOURNE AVE TO MARIOTA AVE LOS ANGELES, CALIFORNIA
CONTACT:	RENE GARCIA OFFICE# 213-763-9000 ALBERT EPPS PH# 213-479-7975
	JCL TRAFFIC SERVICES (213) 622-9775 C31-CA Lic # 805357
DATE / REVISIONS	DRAFTER: MARIO MENJIVAR SCALE: N.T.S. FILM LA: ML

SPECIAL FILMING CONDITIONS
TOLUCA LAKE COMMUNITY

The Special Filming Conditions described below will be included in the terms and conditions of permits issued for filming in this area and are in addition to the standard terms and conditions applicable to filming permits generally. While these Special Filming Conditions will be included as terms if a permit for filming in this area is issued, they are not intended to, and do not, establish the criteria or standards for determining whether or not a particular permit (or permits) will be issued for this area. The decision whether or not a particular permit (or permits) will be issued is vested in the discretion of the appropriate City or County department or their designees (including FilmL.A., Inc.), to be exercised consistent with public health, safety and general welfare, and applicable land-use ordinances.

These Special Filming Conditions apply to the area bounded by: Cahuenga Boulevard., Camarillo Street, the Burbank city boundary and the Los Angeles River. **Affected residents must be notified at least two (2) days in advance of the first day of filming or the first day of any substantial set preparation.** *Permit requests must be submitted at least three (3) days in advance.*

- **FilmL.A., Inc. will evaluate all requests for permits in this area using the following criteria:** Frequency of filming per block near the requested location and parking areas – Duration and frequency of recent filming – Proximity of concurrent filming activities – Historical use – Recent problems or complaints – Number of filming days requested – Company size – Proposed activities (effects, excessive noise, cranes, etc.) – any other criteria that may be relevant to the specific situation. ***NO PERMITS FOR THIS AREA SHOULD BE ASSUMED TO BE AVAILABLE WITHOUT THE ABOVE REVIEW.***

- **Filming in the Toluca Lake Community requires that notification be given to the representatives of the Toluca Lake Homeowners' Association.** *The current contacts are Richard Bogy (323) 877-0604* rbogy@bogycompany.com *and Steve Hampar (818) 687-4915* steve@hamparproperties.com

- **Weekend and holiday filming is generally prohibited, unless approved by the Permit Authority.**

- **The standard residential requirement prohibiting arrival before 7:00 a.m. and departure after 10:00 p.m., Monday through Friday, must be strictly adhered to.** An extension of the standard filming hours requires that affected residents be surveyed to identify neighborhood concerns and the approved hours and days but must be specifically indicated on the permit.

- **Sidewalks must be kept clear at all times.**

- **Craft services, catering trucks, food preparation tables and dining tables are prohibited on sidewalks or parkways and must be out of public view.**

- **Generator(s) with the proper noise shield shall only be parked in front of the location house, or in front of houses that have approved this activity**.

- **Cast and crew must be bused or shuttled to all Toluca Lake residential filming locations.** Only vehicles authorized by the film permit may be parked on the street where filming is to take place. Personal cars are not to be parked on residential streets in the Toluca Lake area.

- **Production vehicle parking will be limited to one side of the street at all times.**

- **Vehicle and/or pedestrian traffic can be halted for periods up to 90 seconds under the authority of the Permit Authority.** Longer periods require the concurrence of FilmL.A.

- Production companies must attach copies of these Special Conditions to their call sheets when working in Toluca Lake.

- Cast and crew shall be informed of the provisions of the **Filmmakers' Code of Professional Responsibility.**

FilmL.A., Inc. NOT A PERMIT